MINDA KILLARA BUILDING LAYOUT
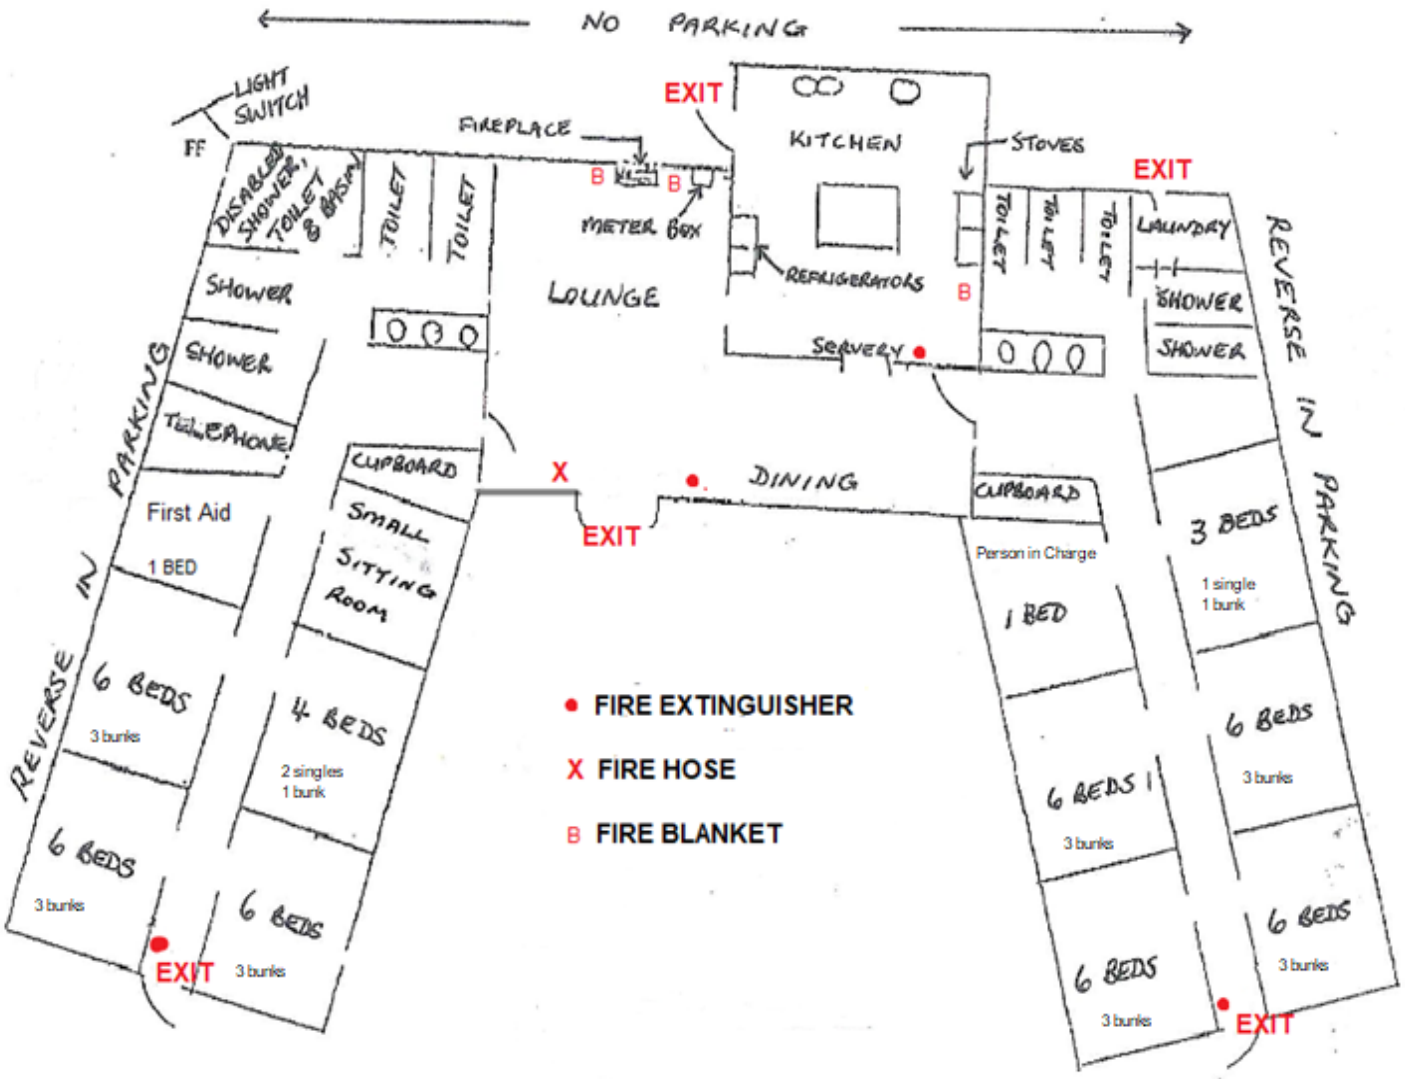
Not to Scale